ZAVIERA PROJECT
HALLMARK INFRASTRUCTURE PTE LTD

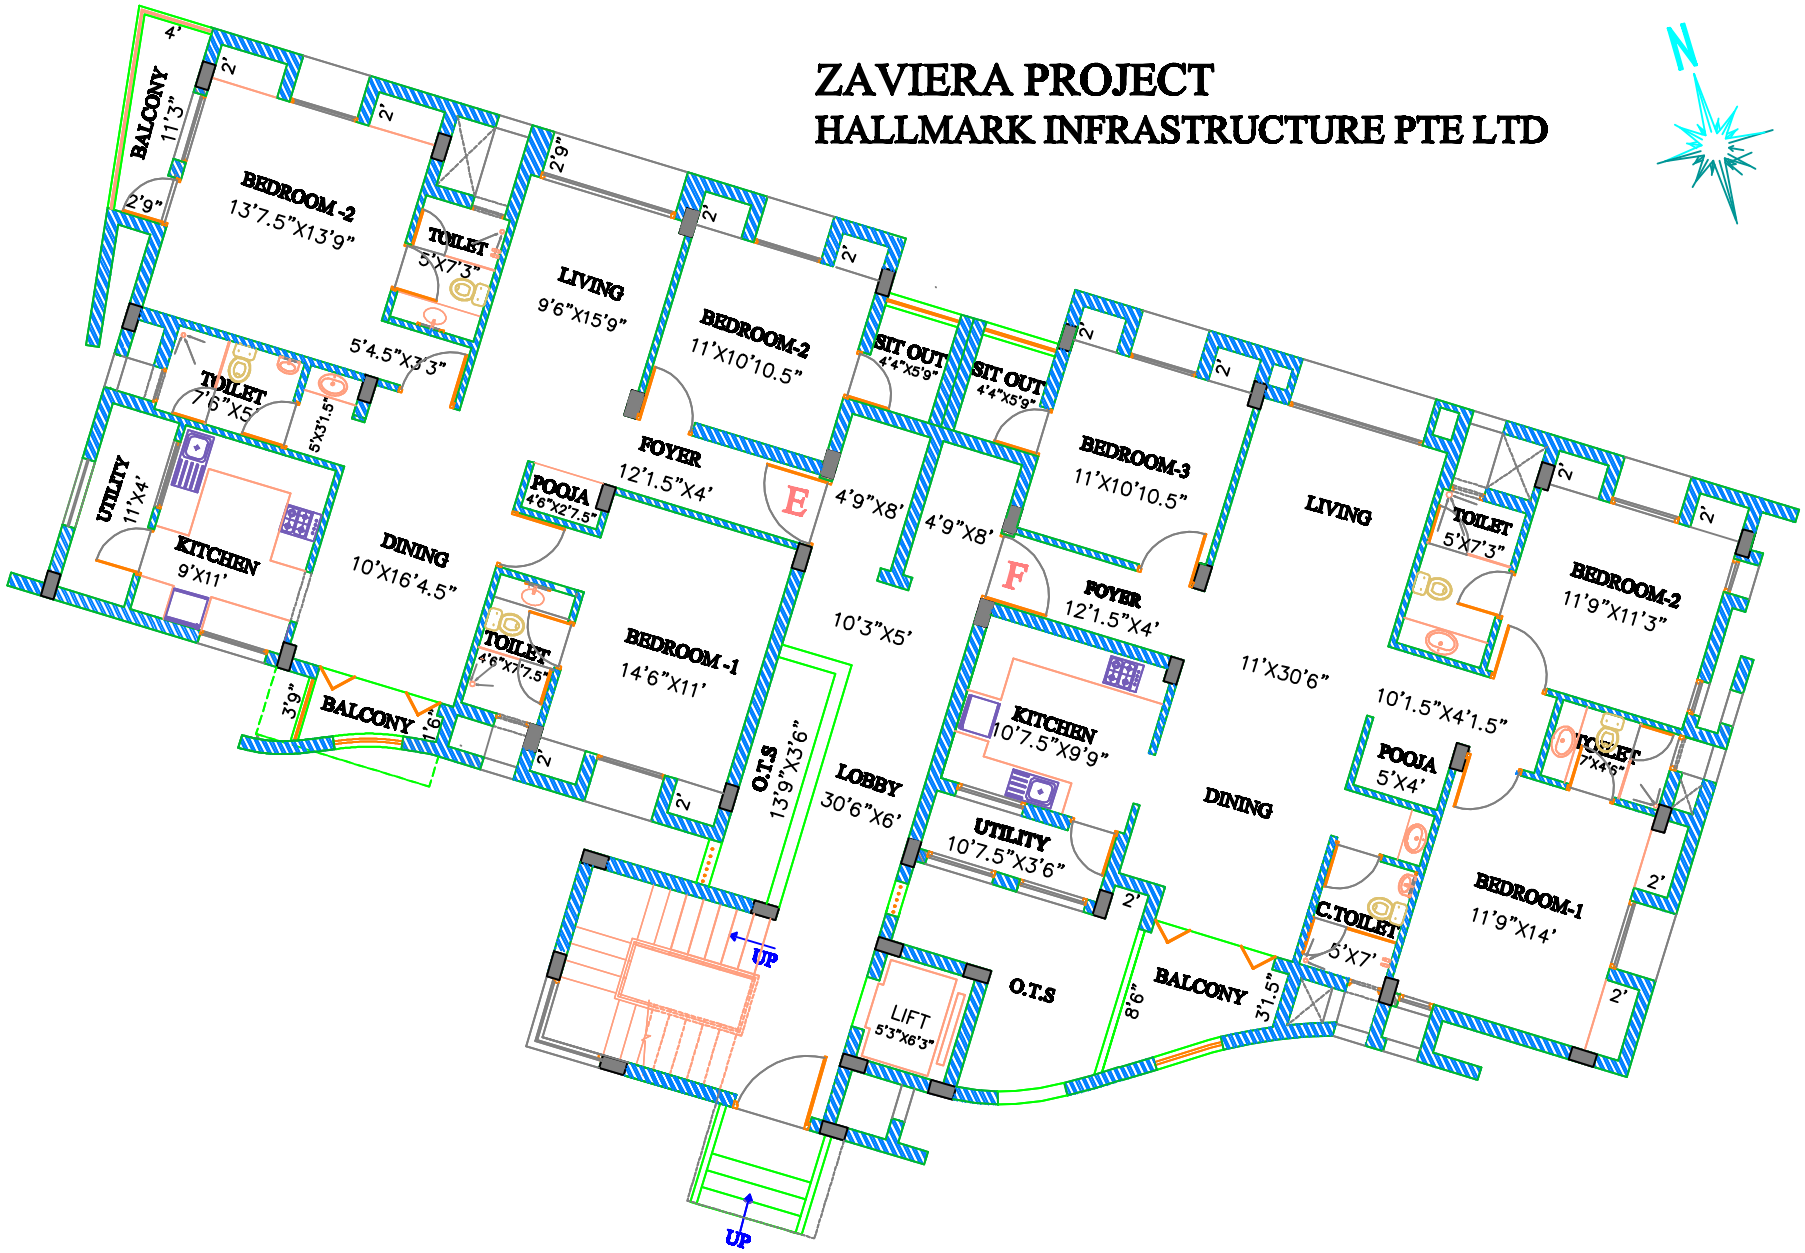

BLOCK2 - TYPICAL FLOOR PLAN